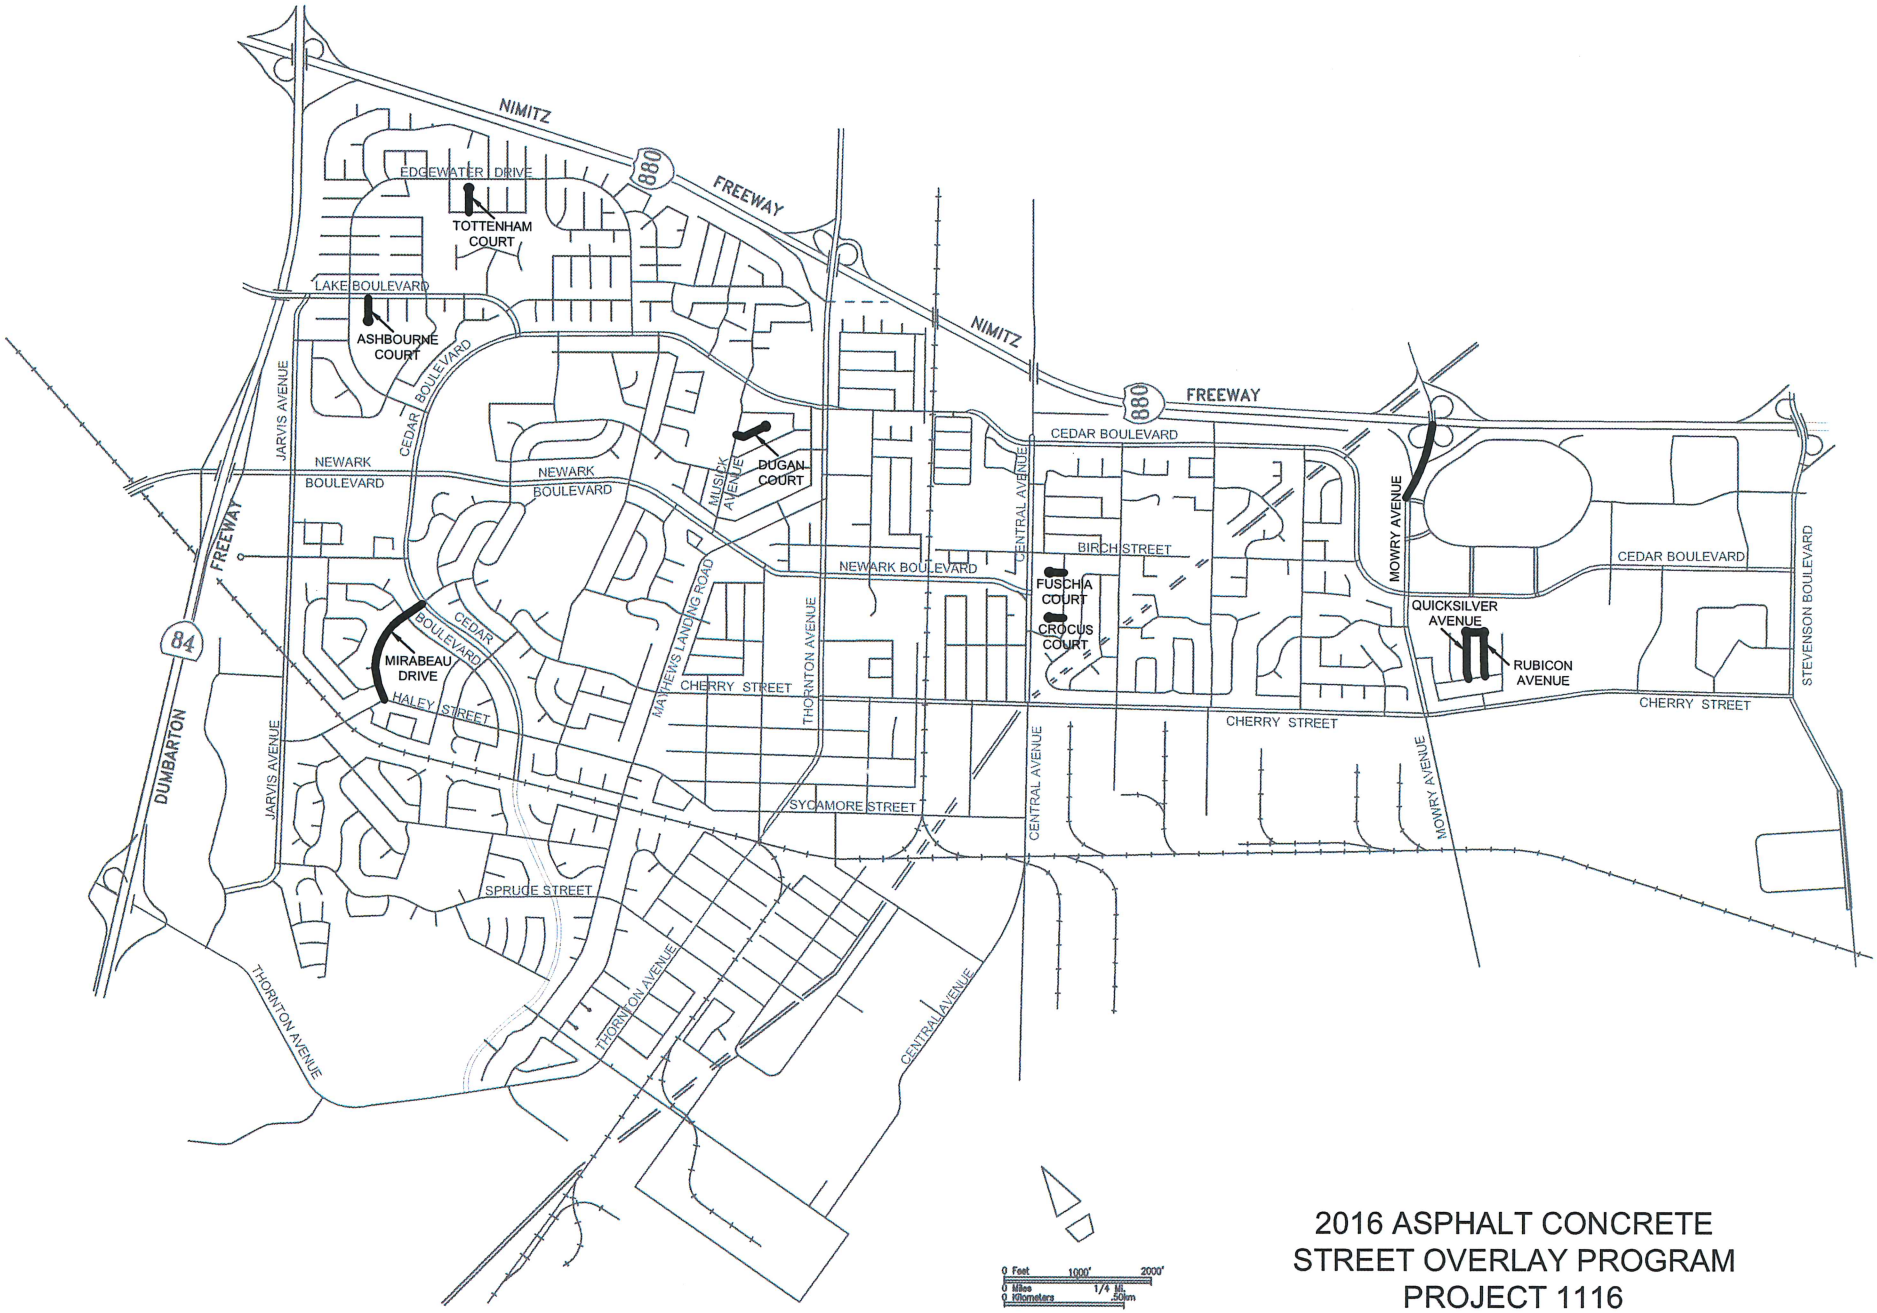

2016 ASPHALT CONCRETE
STREET OVERLAY PROGRAM
PROJECT 1116